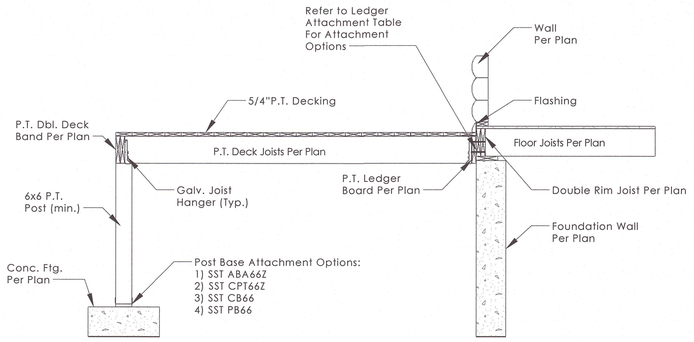

TYP. DECK ATTACHMENT AT FLOOR SYSTEM BAND FOR LOG WALLS
1/26
SCALE: 1/2"=1'-0"

Ledger Attachment Options - Inches on Center							
	Joist Span less than or equal to:						
Fastener Option	6 ft	8 ft	10 ft	12 ft	14 ft	16 ft	18 ft
1/2" Lag Screw	30	23	18	15	13	11	10
1/2" Through Bolt	36	36	34	29	24	21	19
SDS or LedgerLOK Wood Screw	13	10	8	6	5	5	4
SDWS Wood Screw	22	16	13	11	9	8	7
Notes:							
1) Refer to ledger board spacing figure below for placement of fasteners							
2) All spacings based on two staggered rows of connectors							
3) Values are for penetration into double 2x_ floor joist band ONLY							
4) All fasteners to be hot dipped galvanized							

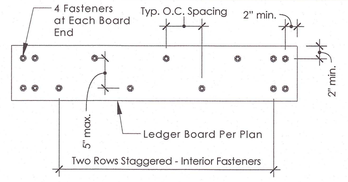

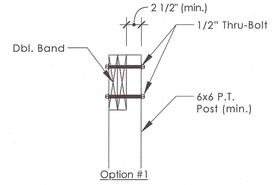

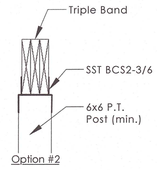

TYP DECK POST/BAND ATTACHMENT
2/26
SCALE: 1"=1'-0"

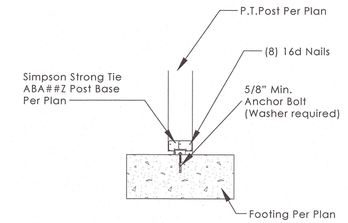

TYP PORCH POST ANCHORAGE
3/26
SCALE: 3/4"=1'-0"

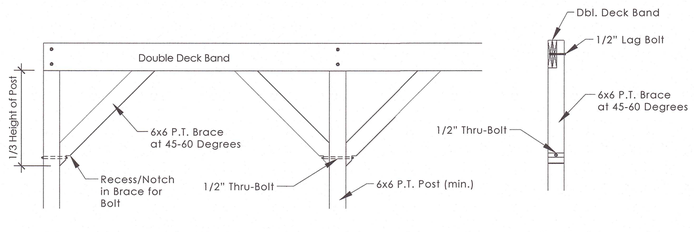

TYP. DECK POST BRACING
4/26
SCALE: 1/2"=1'-0"

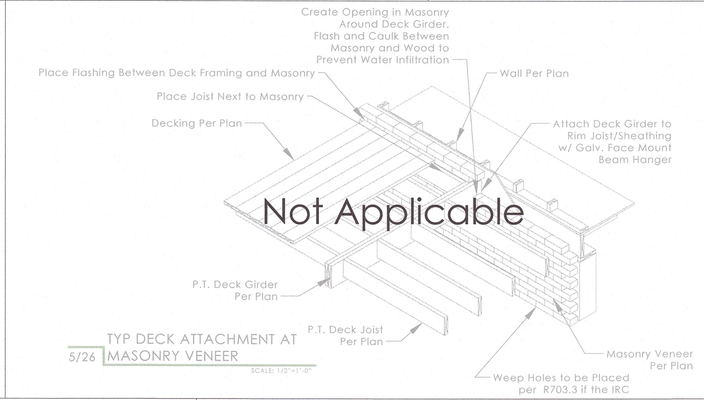

TYP DECK ATTACHMENT AT MASONRY VENEER
5/26
SCALE: 1/2"=1'-0"

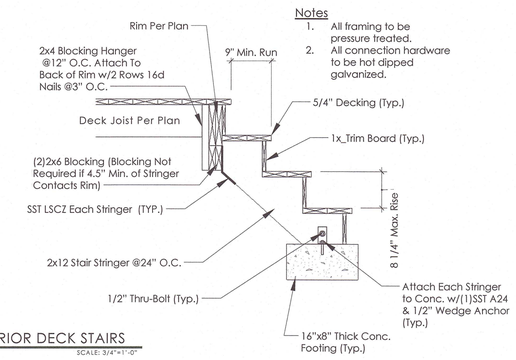

TYP. EXTERIOR DECK STAIRS
6/26
SCALE: 3/4"=1'-0"

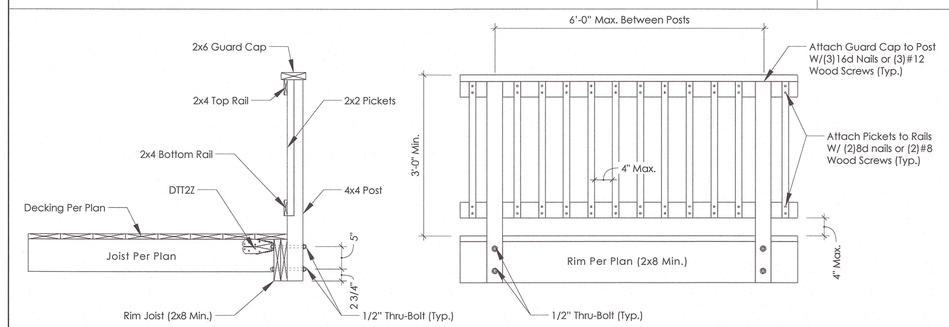

TYP. WOOD RAILING
7/26
SCALE: 3/4"=1'-0"

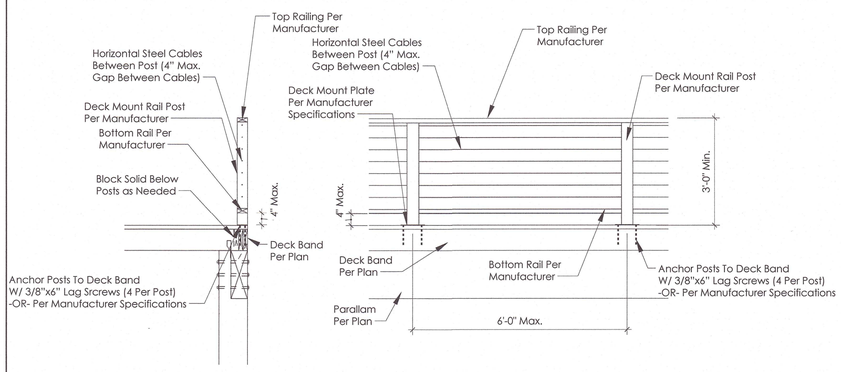

TYP. DECK MOUNT RAILING
8/26
SCALE: 1/2"=1'-0"

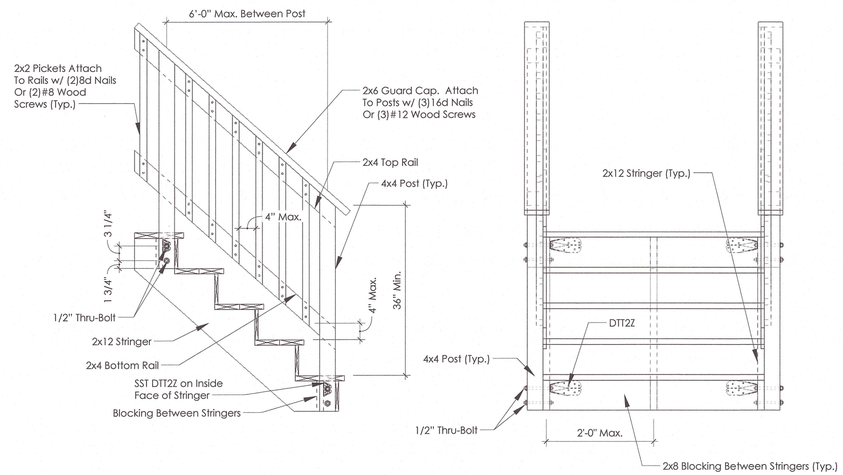

TYP. EXTERIOR DECK STAIR RAILING
9/26
SCALE: 3/4"=1'-0"

© 2023 Arrow Design, PLLC

ARROWdesign pllc
75 Forest Glade Ct.
Clayton, NC 27527
Tel: 984.444.9377
E-Mail: info@arrowdesignpllc.com
NC Firm License #: P-1562

Project Name
The LaDelle Residence Addition

Project Address
4674 Dickey Mill Road
Mebane, NC 27302 - Alamance Co.

Client Name
David & Cindy LaDelle

Client Address
4674 Dickey Mill Road
Mebane, NC 27302

Seal

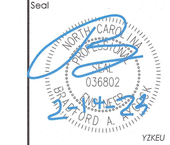

Structural Members Only

Project No.
23014
Drawn By
B.A.A.
Publish Date
Feb 14, 2023

Sheet No.
26 of 26