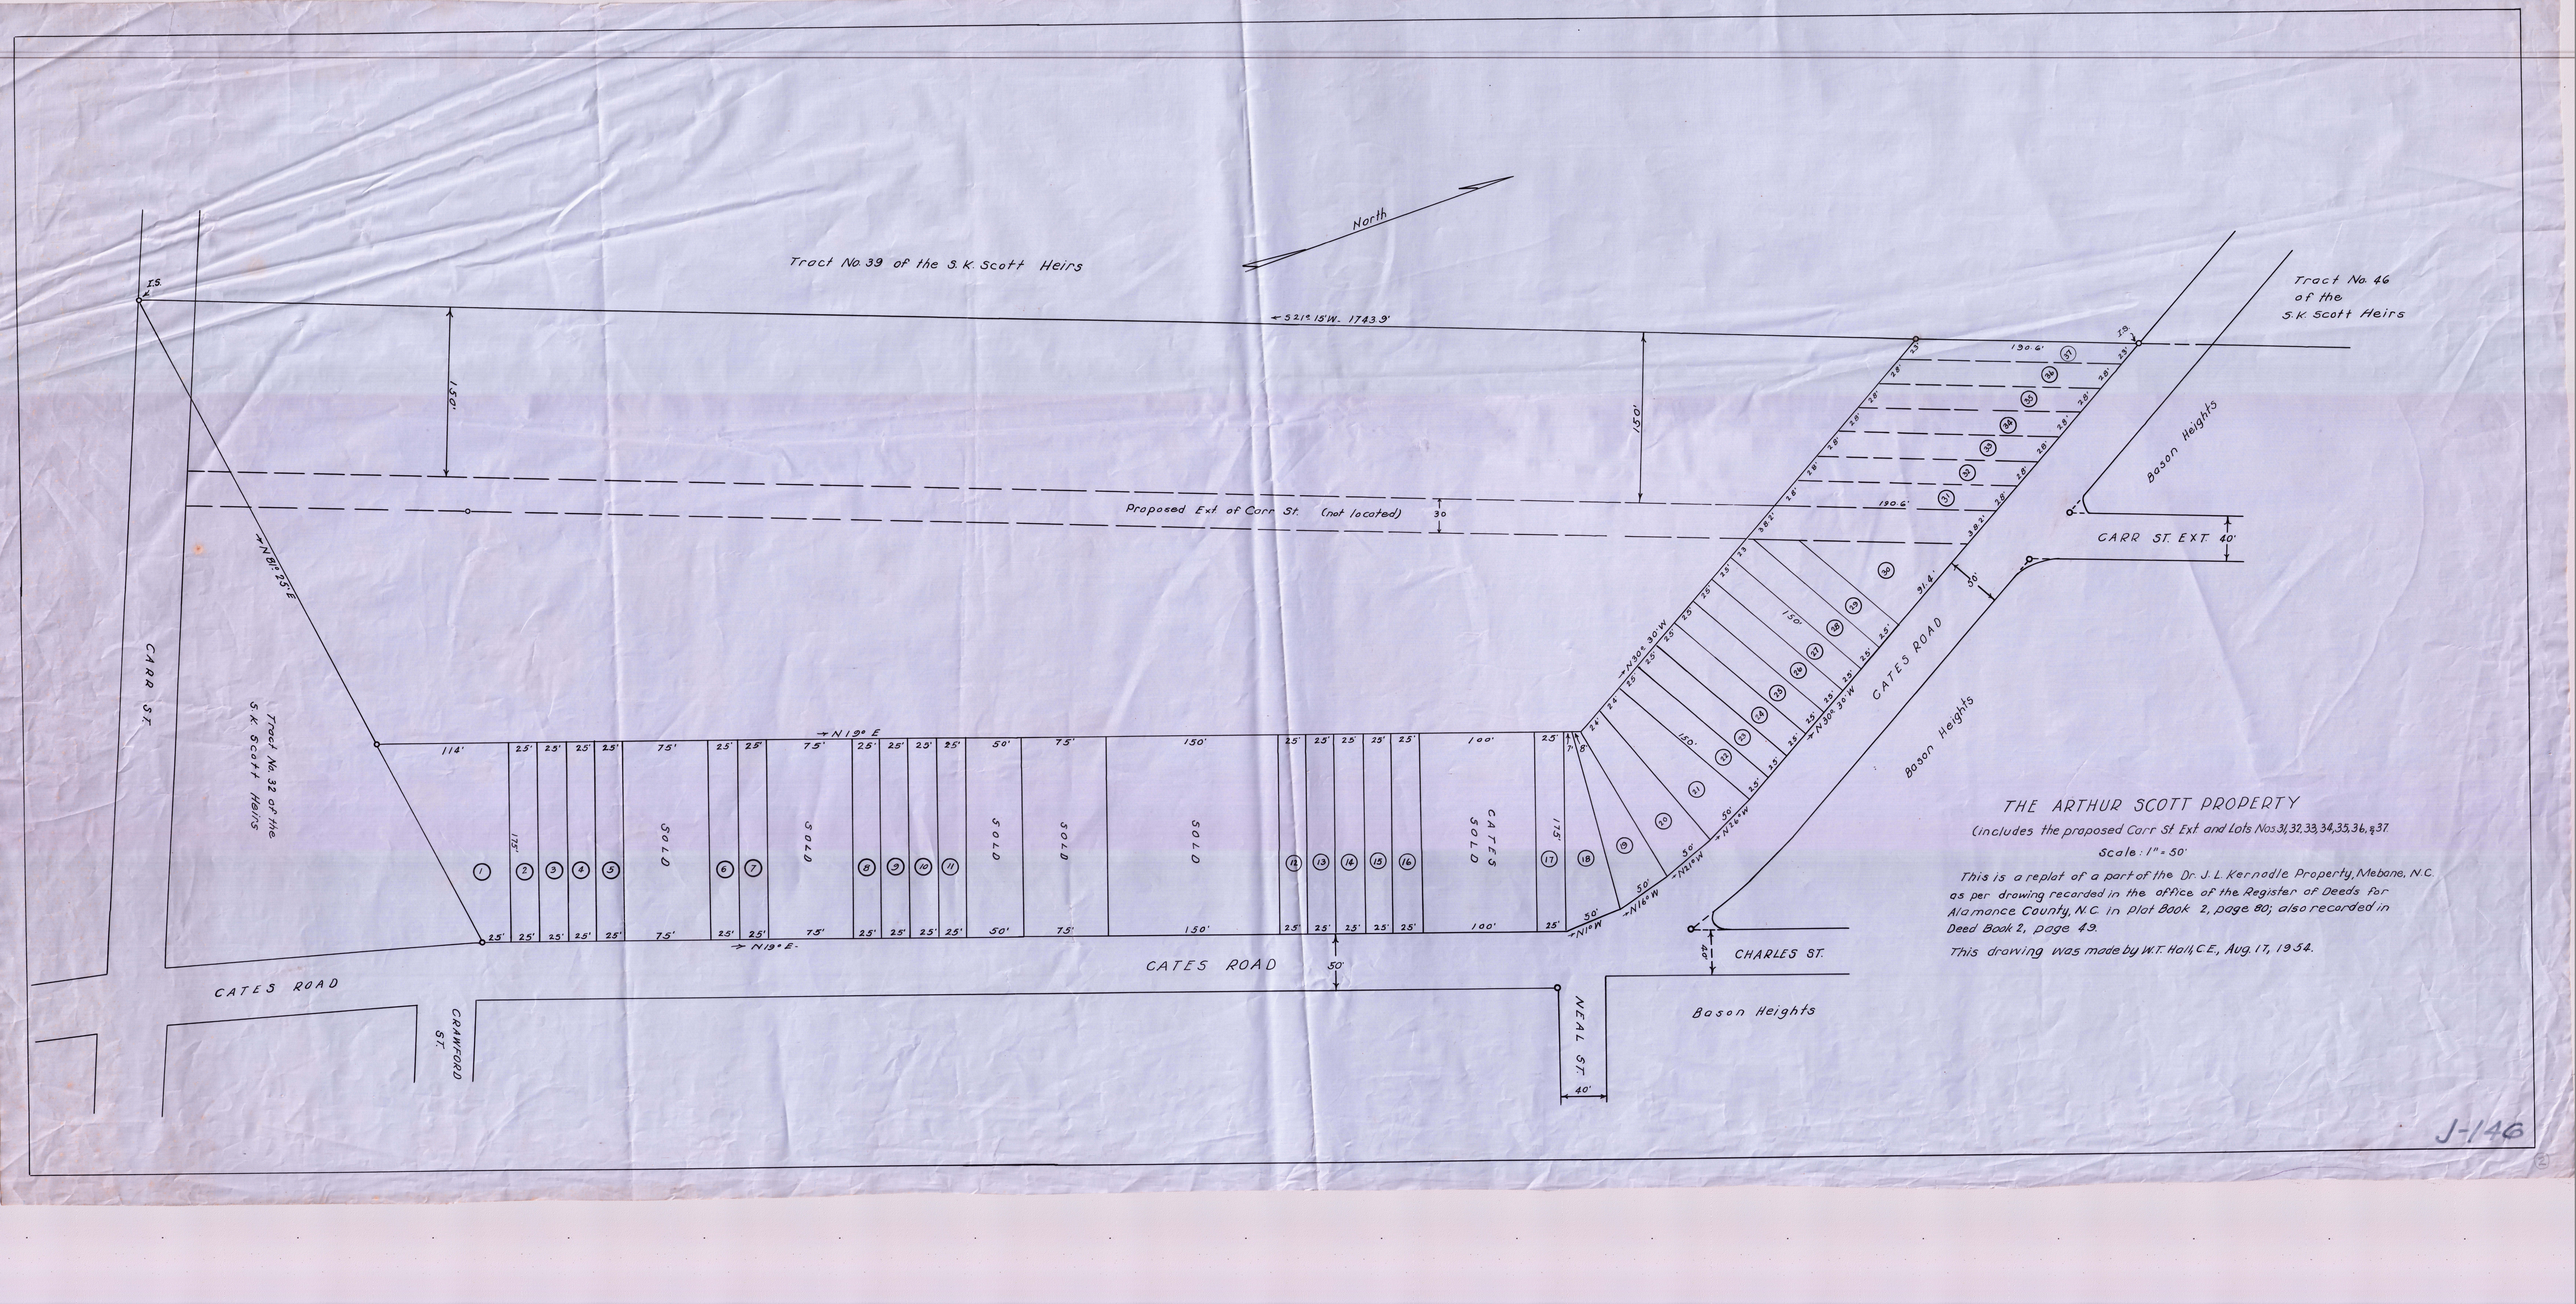

North
Tract No. 39 of the S. K. Scott Heirs
I.S.
S21° 15'W. 1743.9'
152'
Proposed Ext of Carr St. (not located)
30
N19° 25'E
CARR ST.
Tract No. 32 of the S.K. Scott Heirs
114'
N19° E
SOLD
CATES ROAD
50'
CRAWFORD ST.
NEAL ST.
40'
Tract No. 46 of the S.K. Scott Heirs
Bason Heights
CARR ST. EXT. 40'
N30° 30'W
N30° 30'W
CATES ROAD
Bason Heights
CHARLES ST.
Bason Heights
THE ARTHUR SCOTT PROPERTY
(includes the proposed Carr St Ext and Lots Nos 31, 32, 33, 34, 35, 36, & 37.
Scale: 1" = 50'
This is a replat of a part of the Dr. J. L. Kernodle Property, Mebane, N.C. as per drowing recorded in the office of the Register of Deeds for Alamance County, N.C. in plat Book 2, page 80; also recorded in Deed Book 2, page 49.
This drawing was made by W.T. Holt, C.E., Aug. 17, 1934.
J-146