State of North Carolina, Alamance County.
I, W. T. Hall, Civil Engineer, do hereby certify that this Map is in all respects correct to the best of my knowlege and belief and was prepared from an actual survey by me:
W. T. Hall, Civil Engineer.
Sworn to and subscribed before me this 26 day of Feb. 1940.
Let the instrument with the certificate be registered.
H. Williamson, C.S.C.

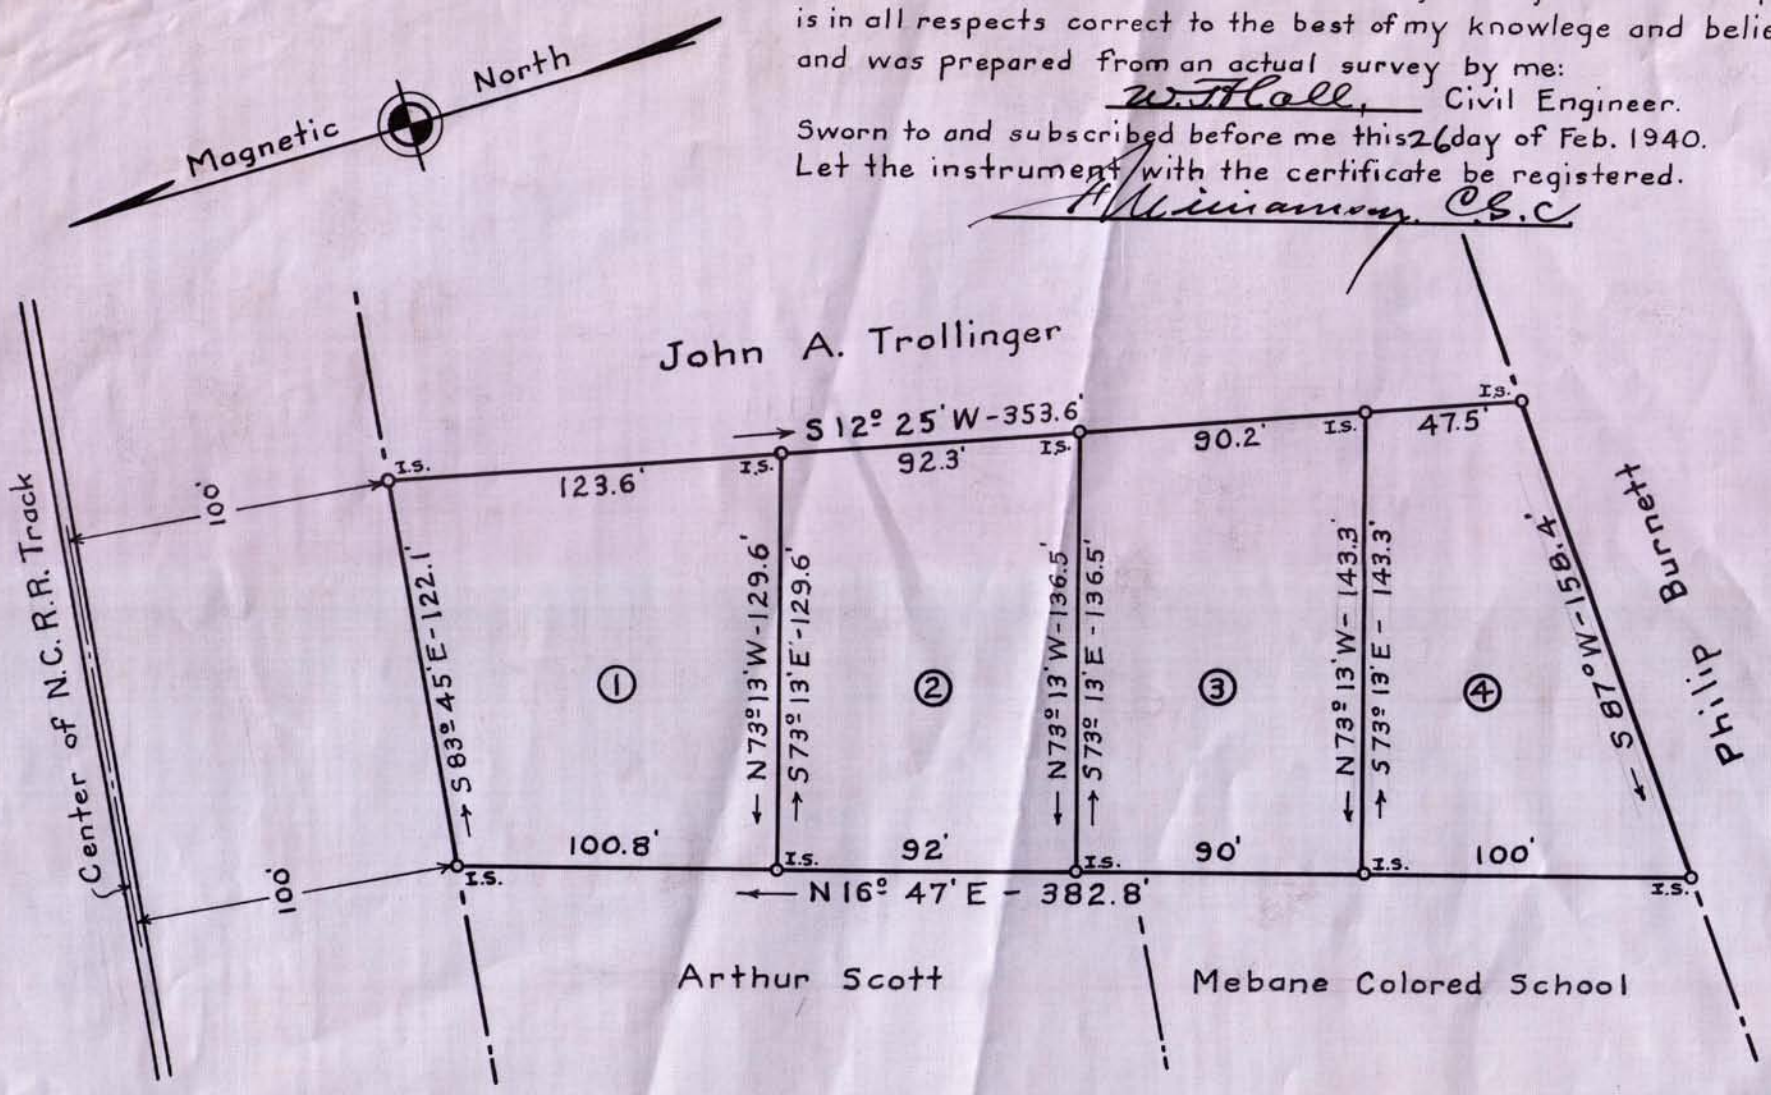

Property of
JOHN A. TROLLINGER
Melville Township, Alamance County, N. C.
Scale 1" = 60'
Surveyed by W. T. Hall, Co. Surveyor, Feb. 23, 1940.

Remarks: The property represented by this plat was conveyed to John A. Trollinger by James G. Montgomery and wife, Myrtle G. Montgomery. Being Tract No. 7, Deed Bk. 94, page 425-427; also being the same property conveyed by Samuel A. Holt and wife, Dora M. Holt, recorded at the office of the Register of Deeds for Alamance County, N.C., in Deed Book 71, page 194.

J-159