


State of North Carolina, Alamance County  
I, W. I. Hall, Civil Engineer, do hereby certify that this Map  
is in all respects correct to the best of my knowledge and  
belief and was prepared from an actual survey by me:  
W. I. Hall, Civil Engineer  
Sworn to and subscribed before me this 2 day of August, 1951  
Let the instrument with the certificate be registered.  
Ed. J. Davidson, Jr. J. C. C.

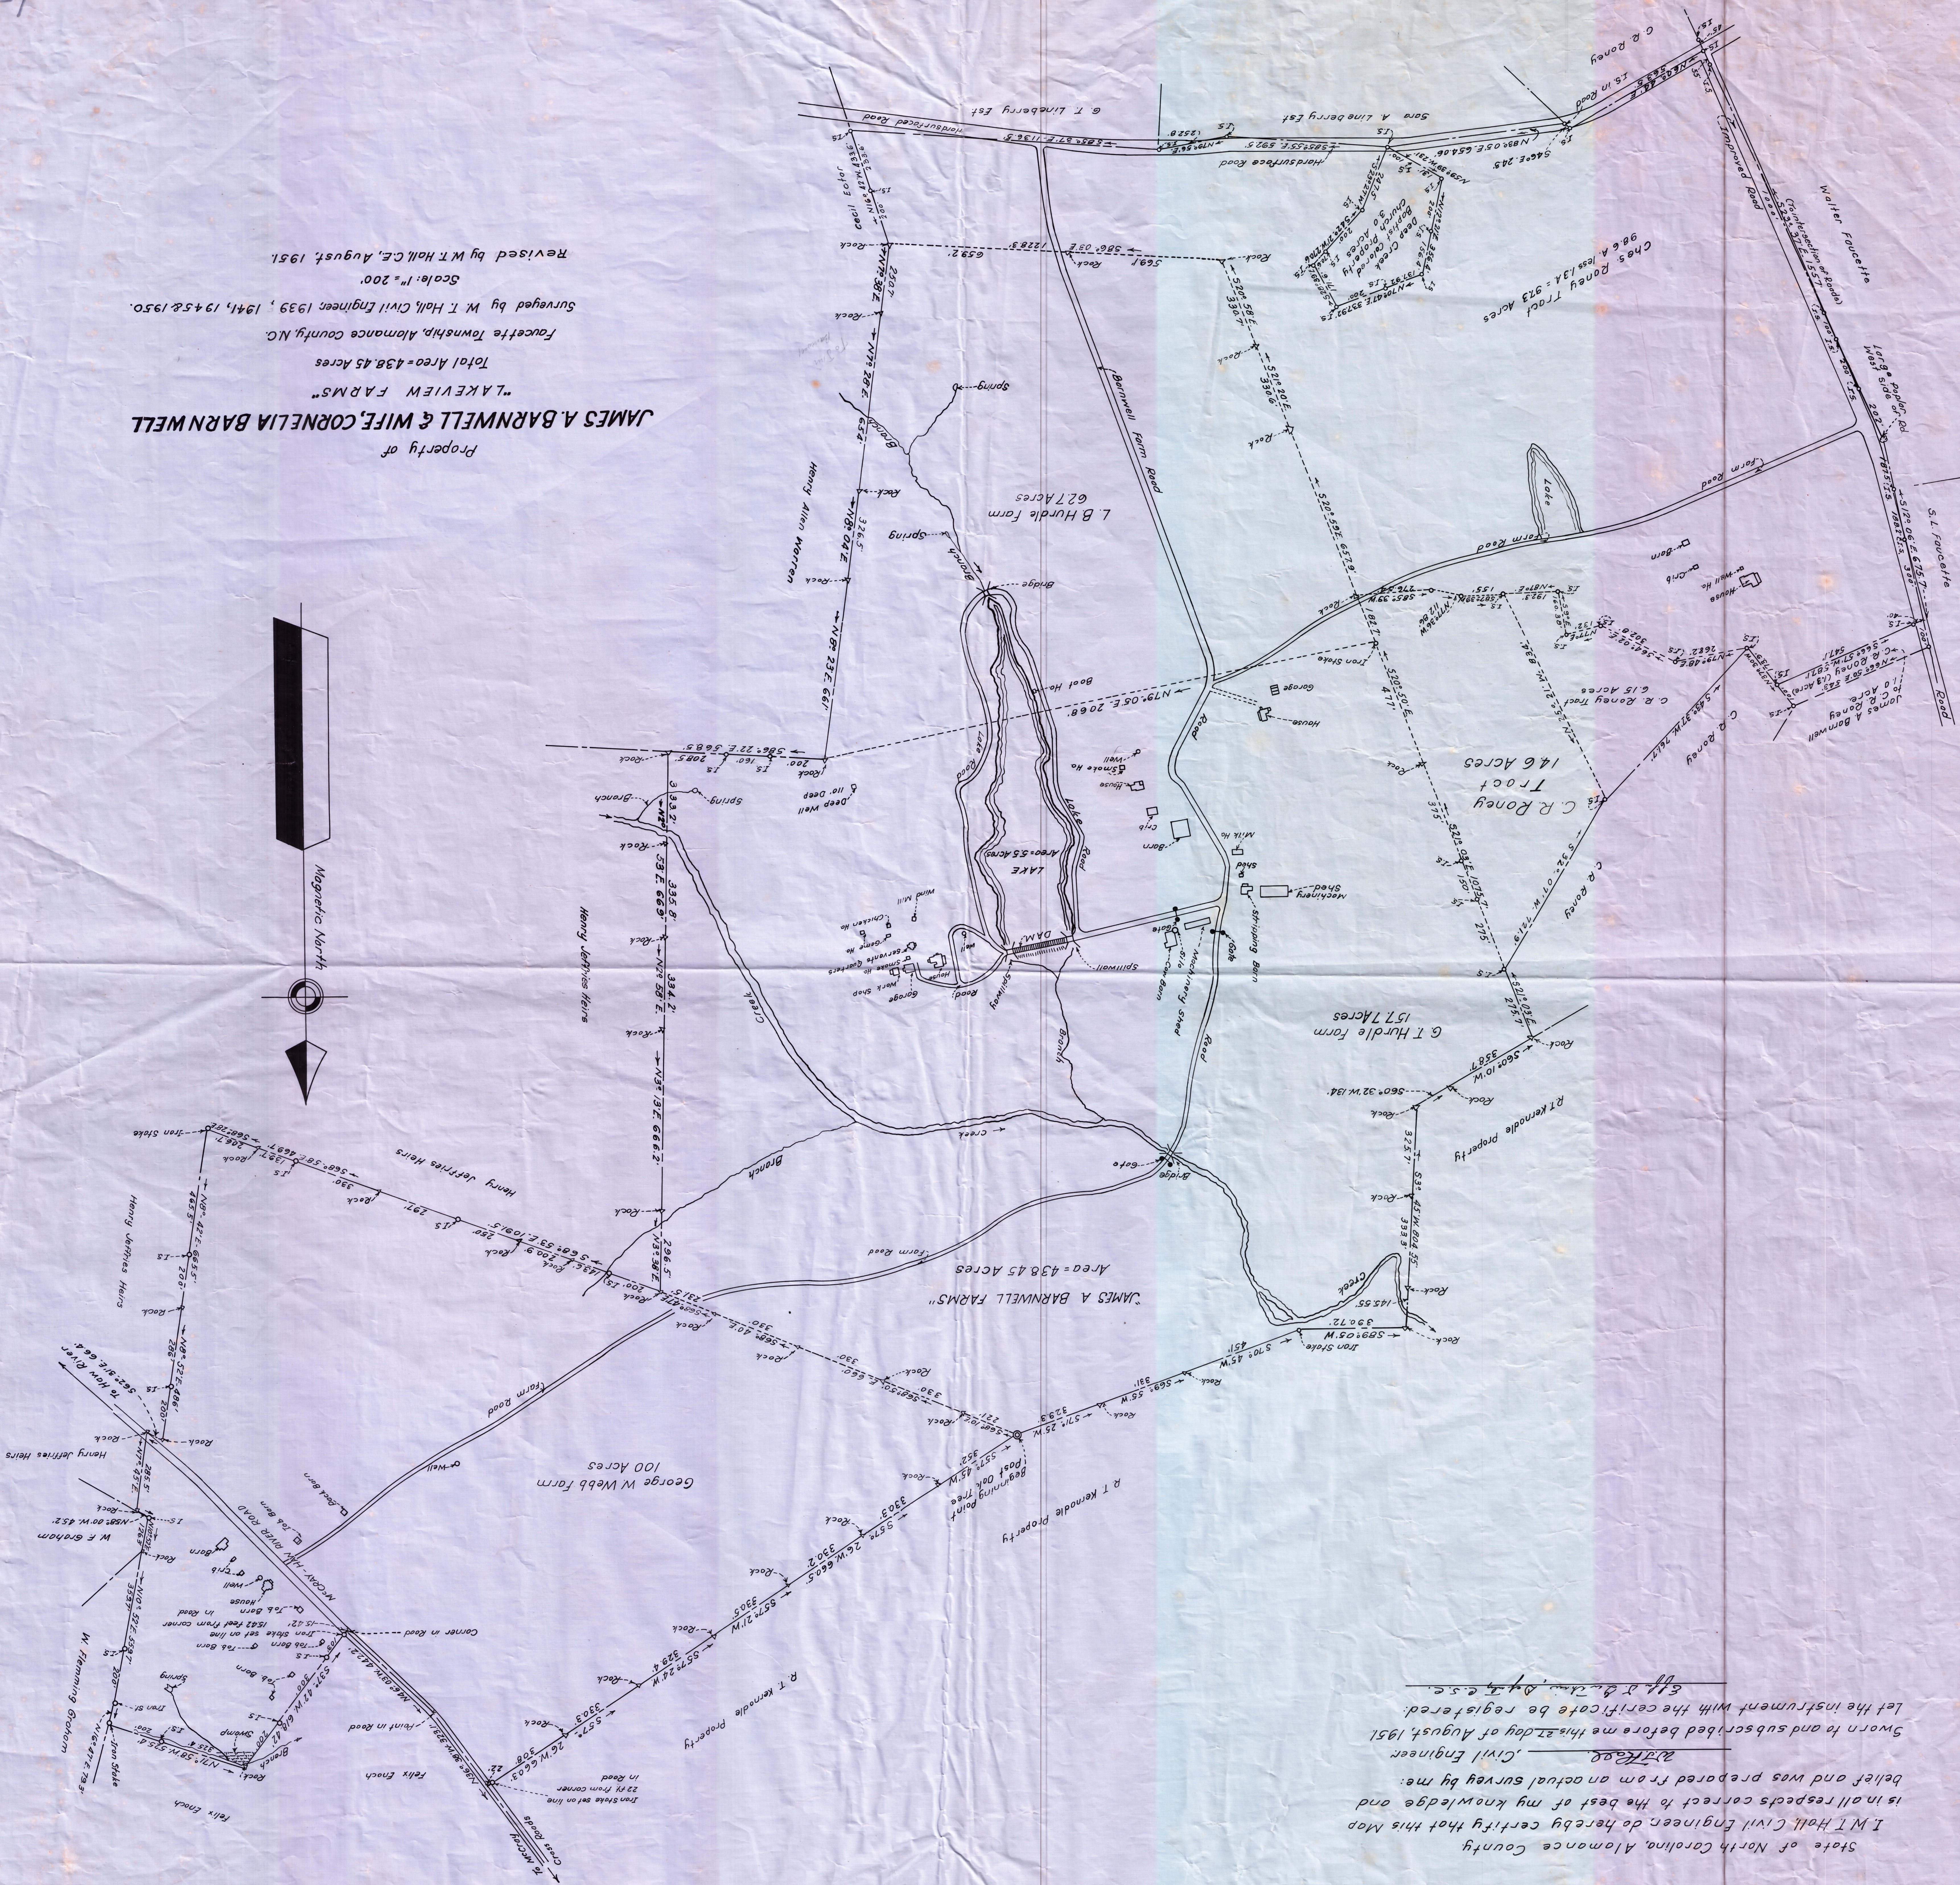

Property of  
JAMES A. BARNWELL & WIFE CORNELIA BARNWELL  
"LAKEVIEW FARMS"  
Total Area = 438.45 Acres  
Foucette Township, Alamance County, N.C.  
Surveyed by W. T. Hall, Civil Engineer, 1939, 1941, 1945 & 1950.  
Scale: 1" = 200'  
Revised by W. T. Hall, C.E., August, 1951.

J-151

J-151